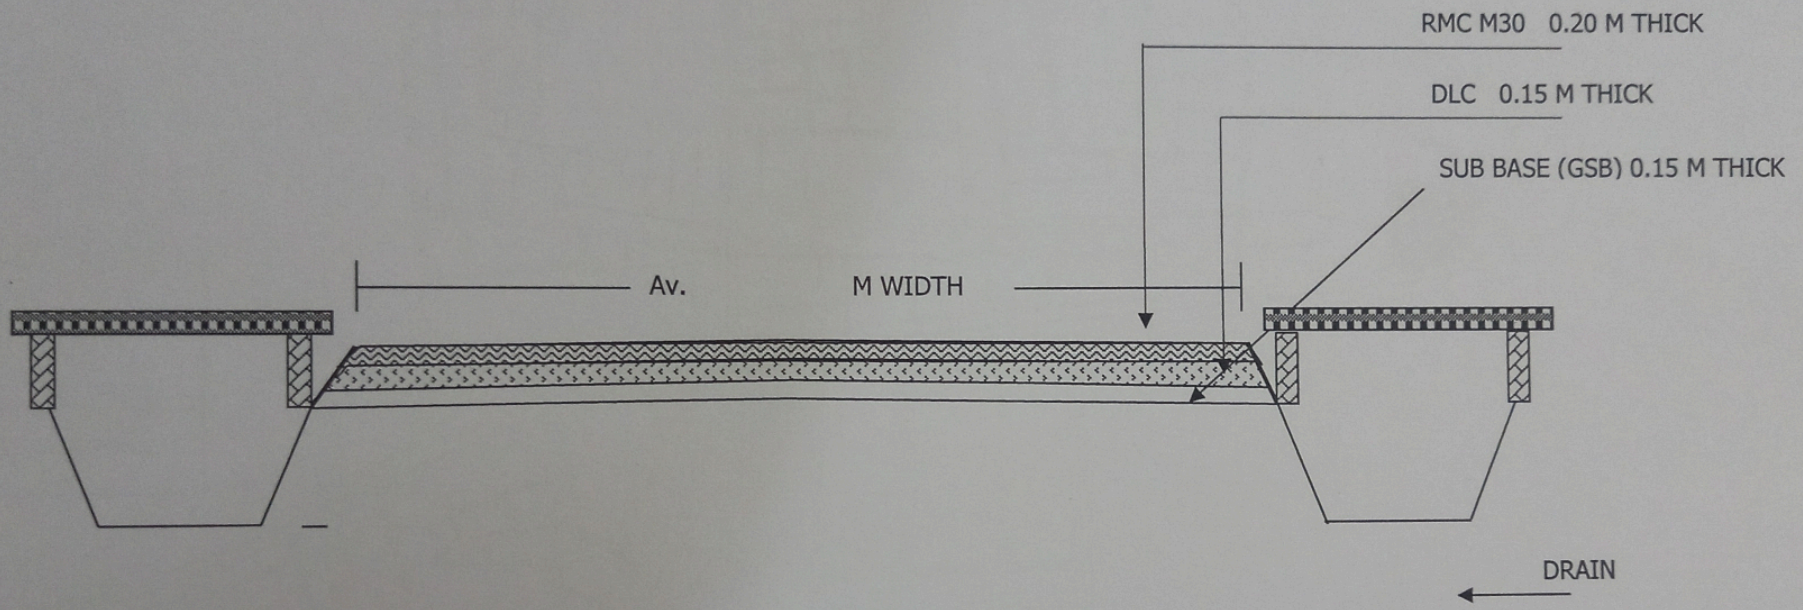

CROSS SECTION OF PROPOSED ROAD

Asst. Engineer,
Ward No. 139/157

C.R.
Asst. Executive Engineer,
BBMP, Chamarajpet Sub-Division
Bengaluru